NOTE: GC TO COORDINATE PLACEMENT ONSITE WITH PANDA PROJECT MANAGER.

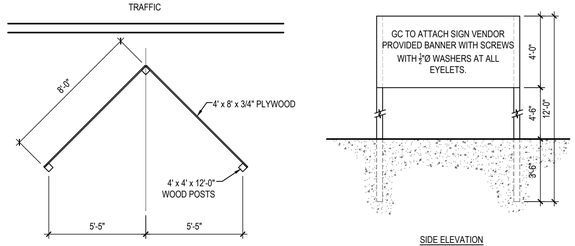

"COMING SOON" SIGN DETAIL 16

Scale= 1/4" = 1'-0" A-407

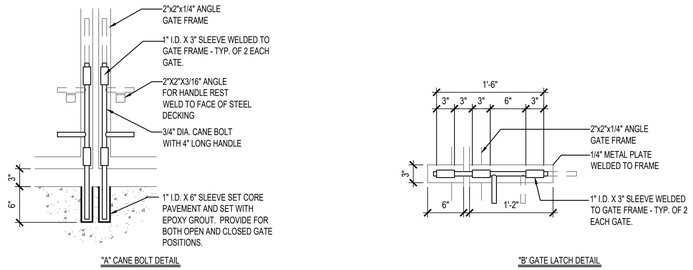

DUMPSTER GATE LATCH DETAILS 15

Scale= NTS A-407

NOT USED 10

Scale: A-407

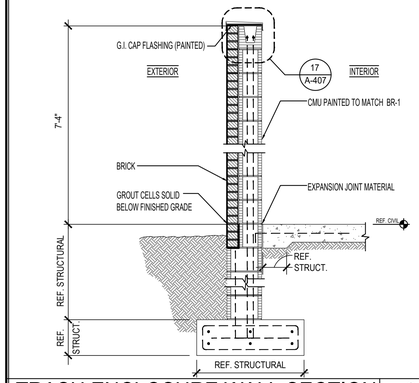

TRASH ENCLOSURE WALL SECTION 8

Scale= 1/2" = 1'-0" A-407

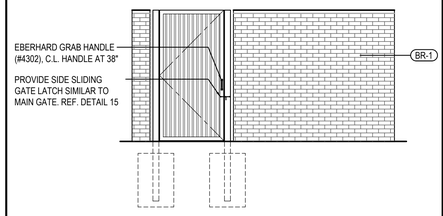

SIDE ELEVATION

SIDE ELEVATION 4

Scale= 1/4" = 1'-0" A-407

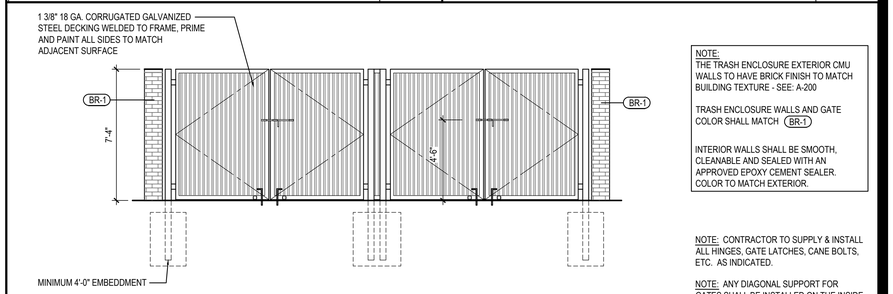

FRONT ELEVATION

NOTE:
THE TRASH ENCLOSURE EXTERIOR CMU WALLS TO HAVE BRICK FINISH TO MATCH BUILDING TEXTURE - SEE: A-200

TRASH ENCLOSURE WALLS AND GATE COLOR SHALL MATCH (BR-1)

INTERIOR WALLS SHALL BE SMOOTH, CLEANABLE AND SEALED WITH AN APPROVED EPOXY CEMENT SEALER. COLOR TO MATCH EXTERIOR.

NOTE: CONTRACTOR TO SUPPLY & INSTALL ALL HINGES, GATE LATCHES, CANE BOLTS, ETC. AS INDICATED.

NOTE: ANY DIAGONAL SUPPORT FOR GATES SHALL BE INSTALLED ON THE INSIDE OF ENCLOSURE. THIS SHALL NOT BE VISIBLE ON THE OUTSIDE OF THE GATE.

FRONT ELEVATION 2

Scale= 1/4" = 1'-0" A-407

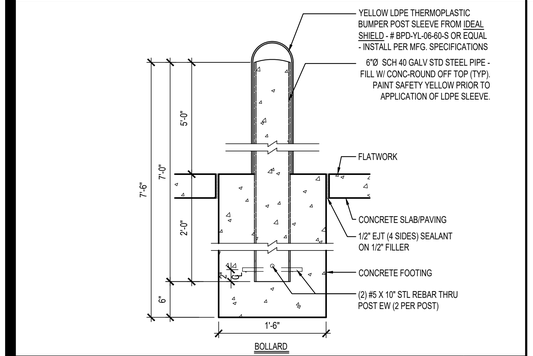

BOLLARD / POST BASE 18

Scale= 1" = 1'-0" A-407

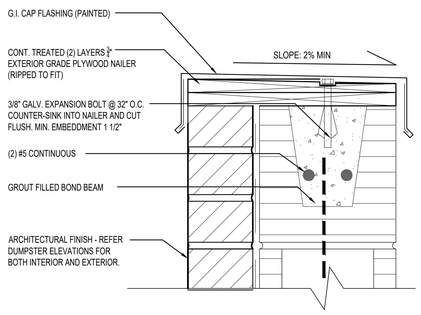

DUMPSTER CAP DETAIL 17

Scale= 3" = 1'-0" A-407

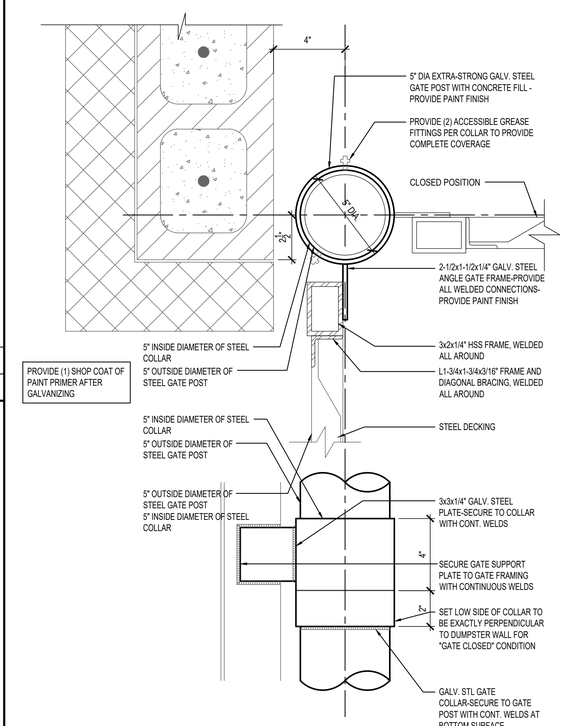

HINGE DETAIL 13

Scale= 3" = 1'-0" A-407

NOT USED 9

Scale: A-407

NOTE:
FLOOR OF DUMPSTER AREA MUST BE BROOM FINISH AND SEALED WITH (AQUA MIX SEALER'S CHOICE GOLD) CEMENT SEALER.

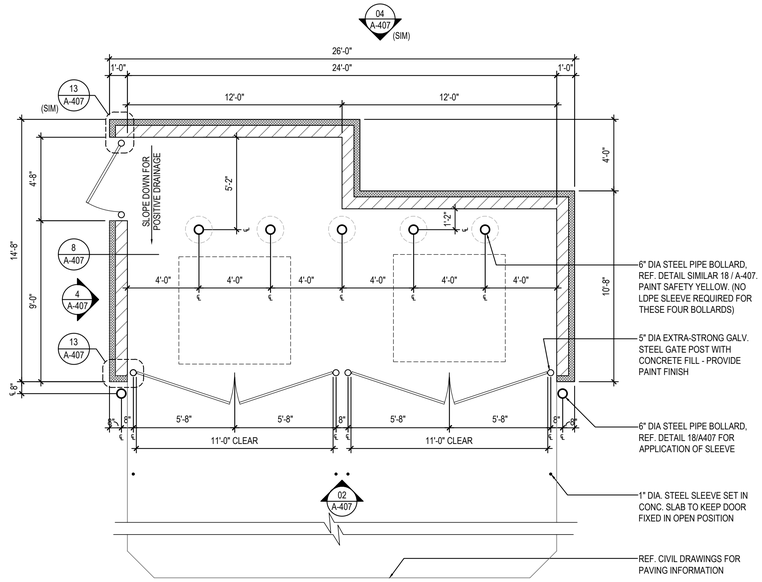

TRASH ENCLOSURE 1

Scale= 1/4" = 1'-0" A-407

PANDA EXPRESS, INC.
1683 Walnut Grove Ave.
Rosemead, California
91770
Telephone: 626.799.9898
Facsimile: 626.372.8288

All ideas, designs, arrangement and plans indicated or represented by this drawing are the property of Panda Express Inc. and were created for use on this specific project. None of these ideas, designs, arrangements or plans may be used by or disclosed to any person, firm, or corporation without the written permission of Panda Express Inc.

REVISIONS:

ISSUE DATE:

	STATE PERMIT SET	02/10/2021

DRAWN BY: AF

PANDA PROJECT #: D8059

ARCH PROJECT #: JCDT20-0255

AMY LYNN CONTI REGISTERED No. AR12000032 STATE OF INDIANA ARCHITECT
2/10/21

NORR
ARCHITECTS ENGINEERS PLANNERS

PANDA EXPRESS
TRUE WARM & WELCOME
1395 N. GREEN STREET
BROWNSBURG, IN 46112

A-407

TRASH ENCLOSURE DETAILS

TRUE WARM & WELCOME 2300 R4