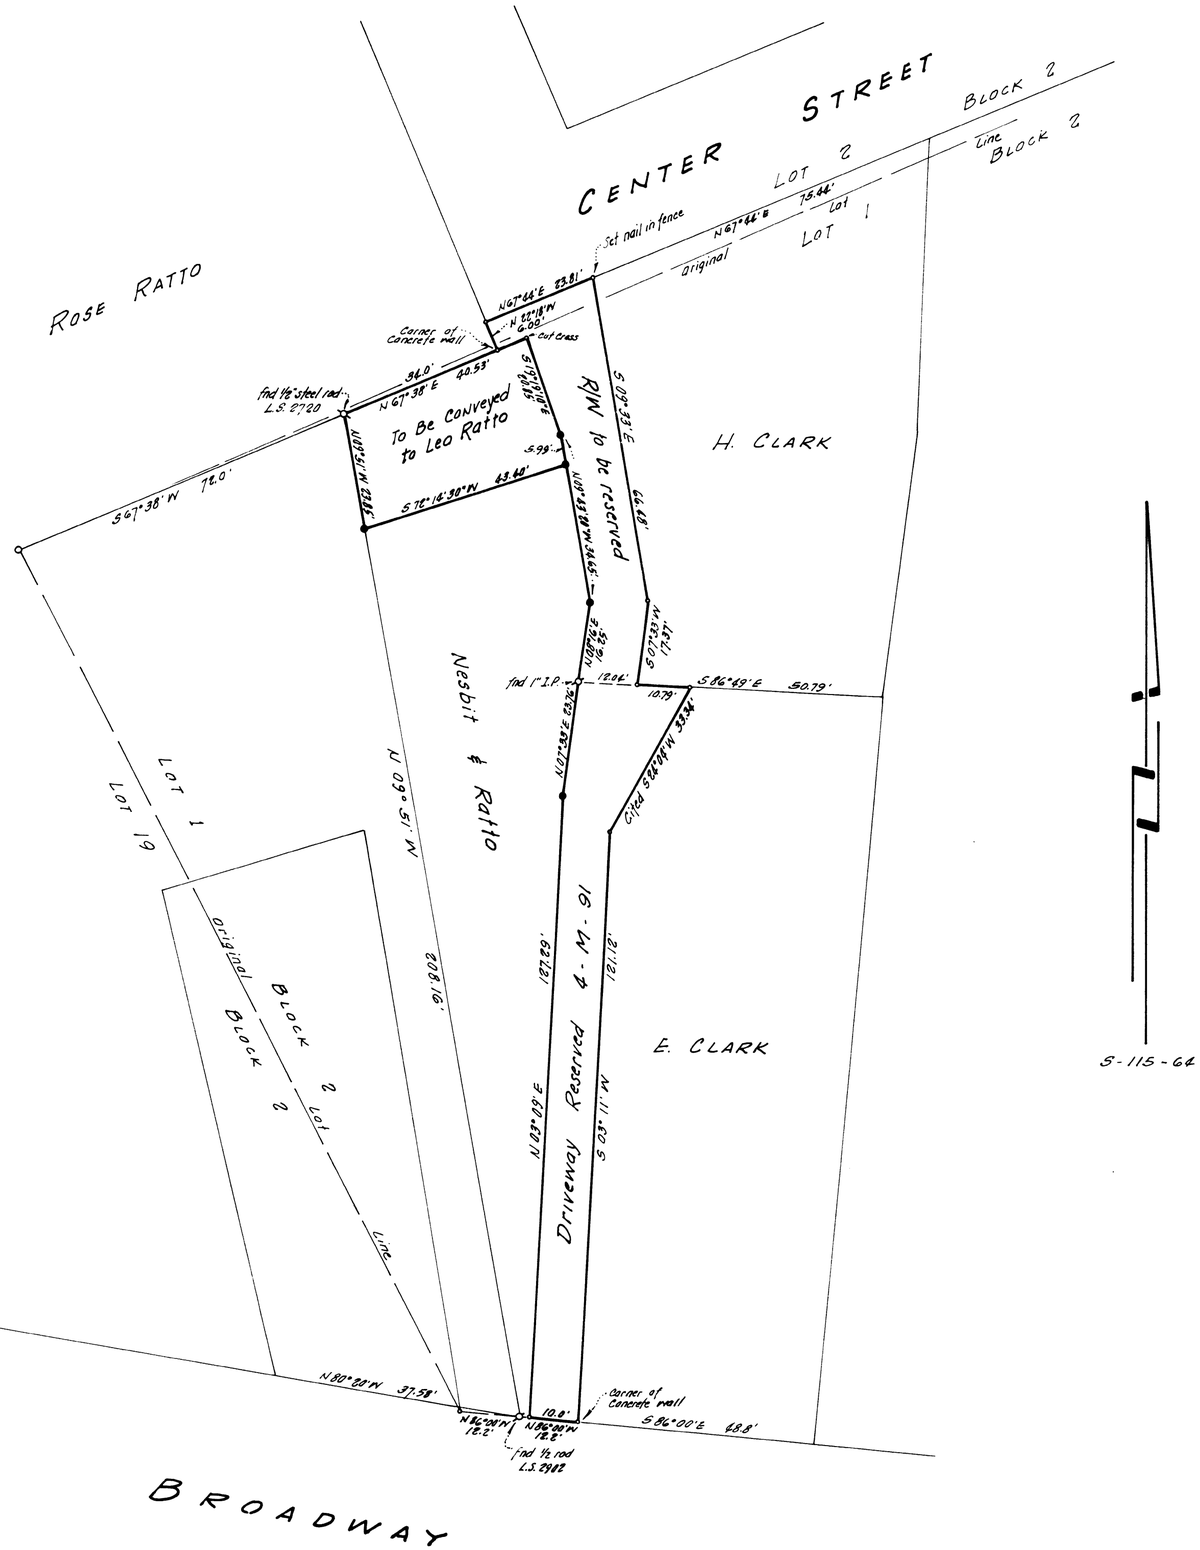

S-115-64

RECORD OF SURVEY

PROPERTY OF RATTO, et al

WITHIN LOT 1, BLOCK 2, JACKSON TOWNSITE

AMADOR COUNTY, CALIFORNIA

FEBRUARY 1964 SCALE: 1" = 20'

WALTER H. RALPH
ENGINEER AND SURVEYOR

SURVEYORS CERTIFICATE

This map correctly represents a survey made by me or under my direction in conformance with the requirements of Chapter 15 of Division 3 of the Business and Professions Code at the request of P. T. Nesbit in February, 1964.

Walter Ralph
Walter H. Ralph R.C.E. 1706

COUNTY SURVEYORS CERTIFICATE

This map has been examined for conformance with the requirements of Chapter 15 of Division 3 of the Business and Professions Code this 24th day of February, 1964.

Ledger L. McMinn
Amador County Surveyor

NOTES AND LEGEND

—●— Denotes 1/2" steel rods, tagged R.C.E. 1706, and set on this survey. Other points found as noted.

The meridian of this survey is referred to the meridian of that certain map entitled PLAT OF SURVEY OF THE LOTS OF ELMER CLARK AND O. GARVER & LEO RATTO and filed for record in Book 4 of Maps and Plats, at page 91, Amador County Records.

COUNTY RECORDERS CERTIFICATE

Filed for record this 24th day of February, 1964, at 1:47 p.m. in Book 10 of Maps and Plats at page 58 at the request of Walter H. Ralph.

Fee $ 2.00

Anthony Sutton
Amador County Recorder
By Lorraine L. Sutton Deputy